1551 EAST MAIO DR SWPPP)

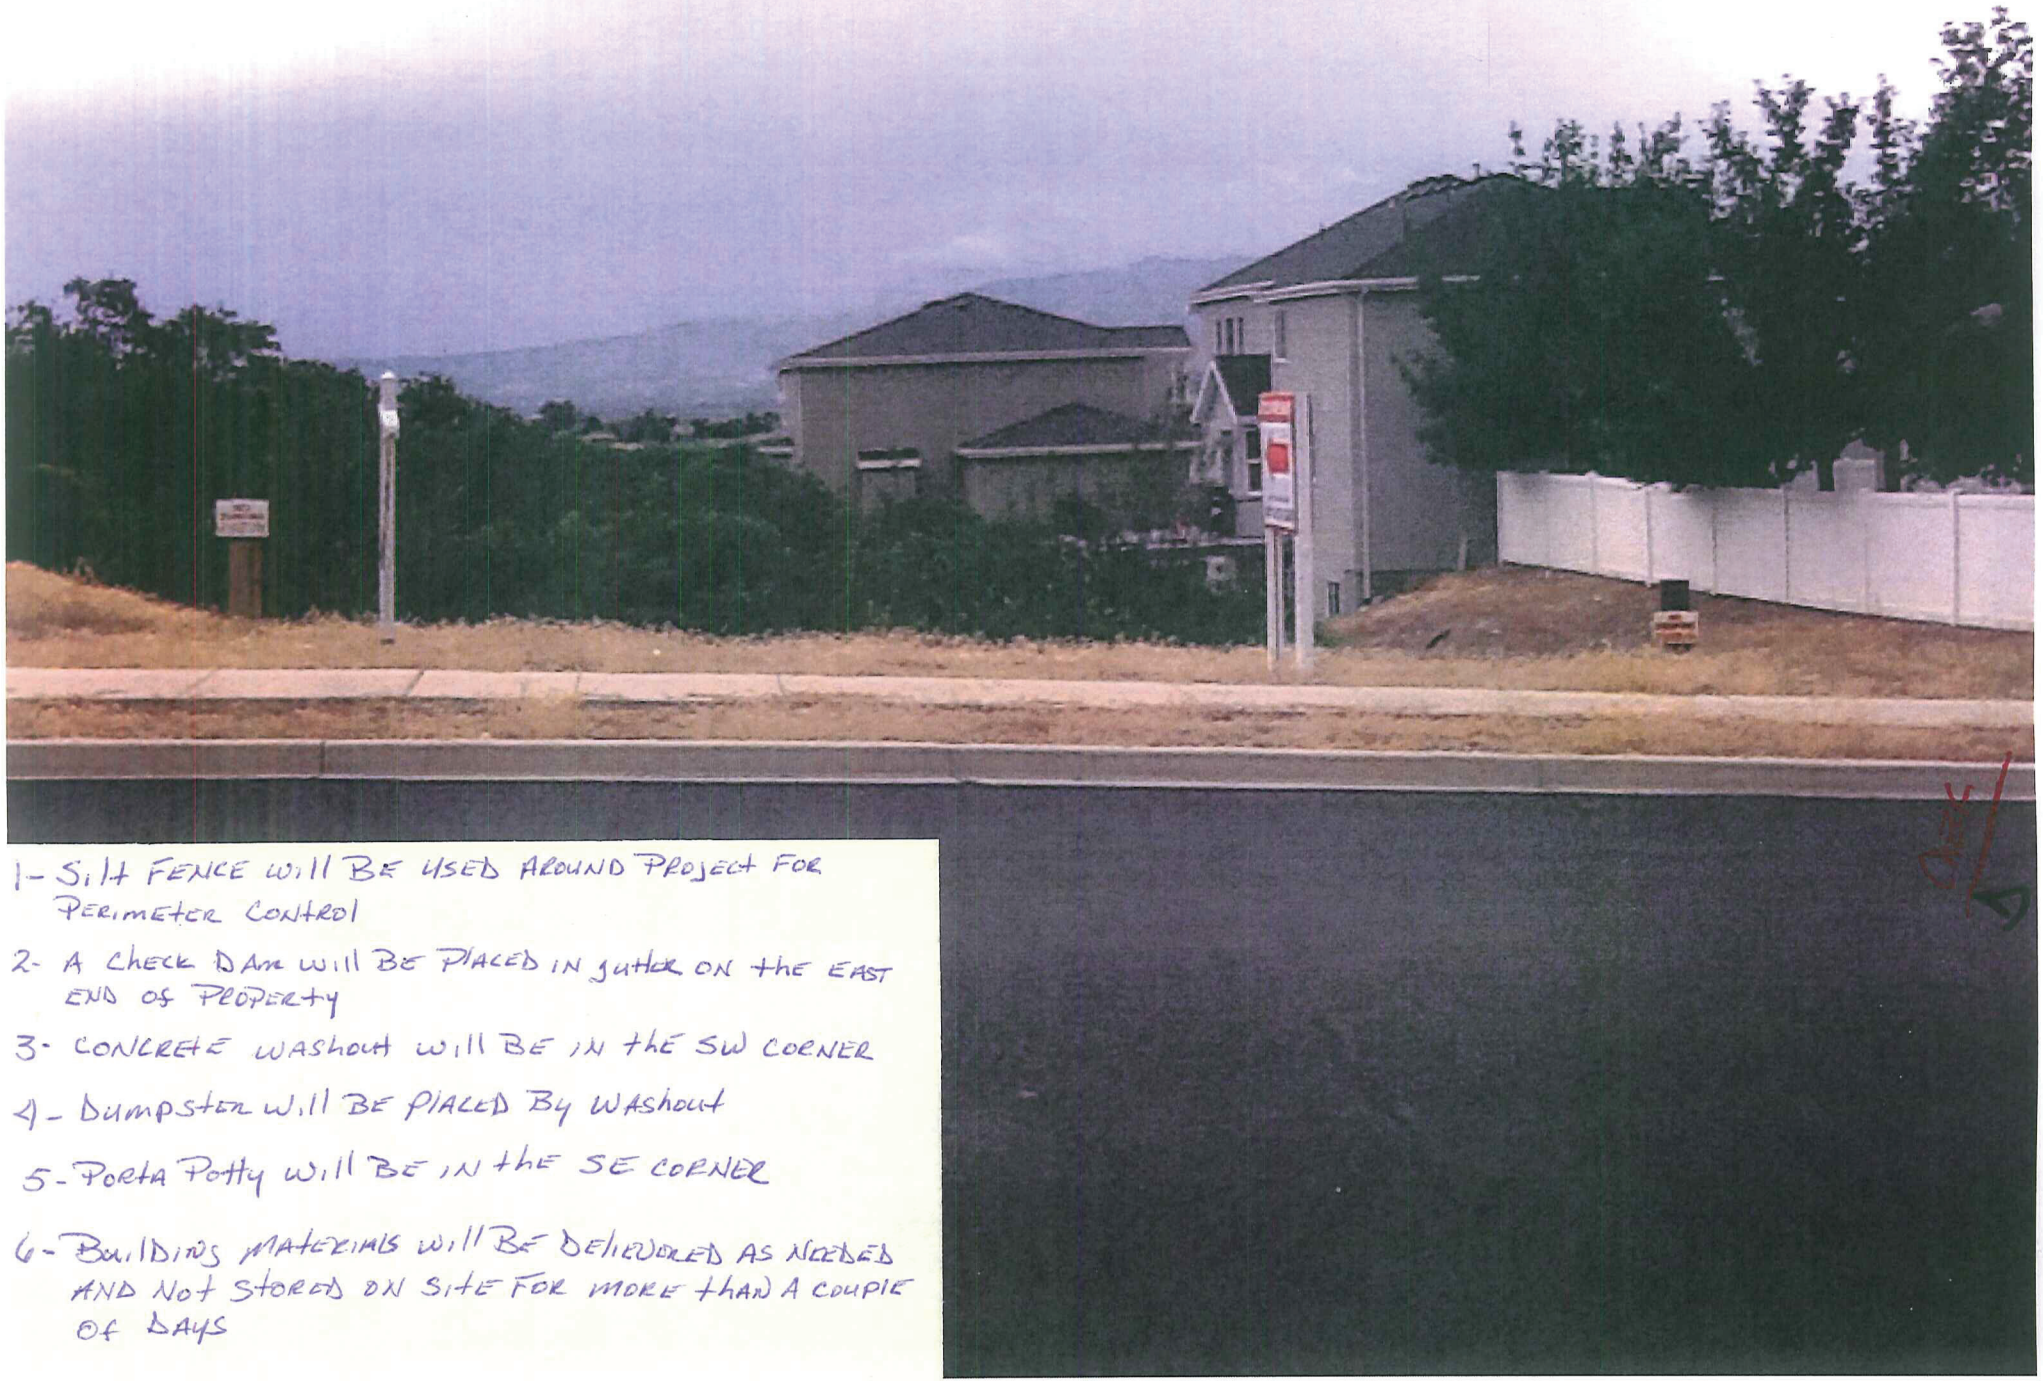

1- Silt FENCE will BE USED AROUND PROJECT FOR PERIMETER CONTROL

2- A CHECK DAM will BE PLACED IN gutter ON the EAST END OF PROPERTY

3- CONCRETE WASHOUT will BE IN the SW CORNER

4- Dumpster will BE PLACED By WASHOUT

5- Porta Potty will BE IN the SE CORNER

6- BUILDING MATERIALS will BE DELIVERED AS NEEDED AND Not STORED ON SITE FOR MORE than A COUPLE OF DAYS