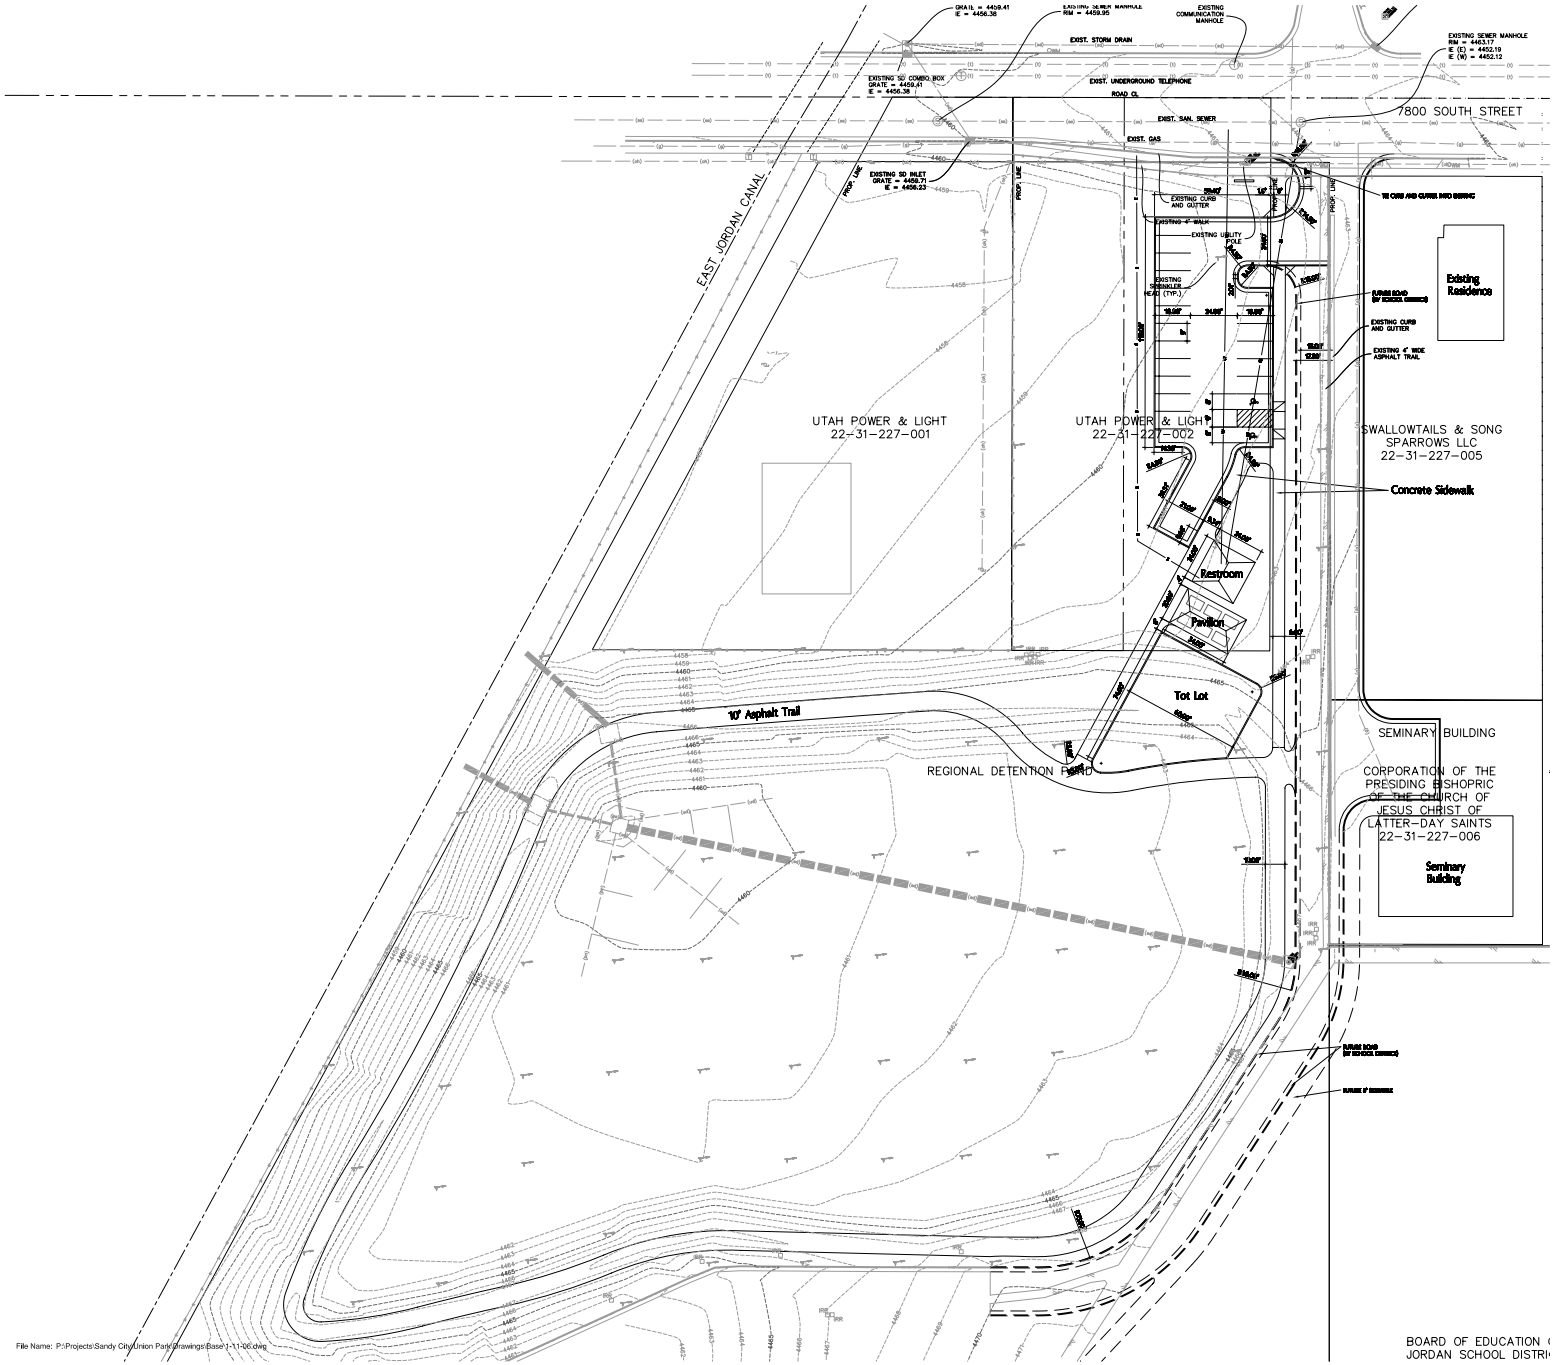

LEGEND

SS — SEWER LINE (PROPOSED)
W — WATER LINE (PROPOSED)
E — ELECTRICAL LINE (PROPOSED)

SITE DATA
TOTAL SITE AREA: APROX. 185,000 S.F. OR 4.3 ACRES
BUILDING AREA:
RESTROOM – 650 S.F
PAVILION – 680 S.F.
TOTAL – 1,305 S.F.
PARKING STALLS: 21 (INCLUDING 2 A.D.A.)
ASPHALT COVERAGE: 13,300 S.F. (7,850 S.F. PARKING LOT)

Scale: 1" = 30'-0"
0 15' 30' 60'
North

MGB+A
Urban Designers
Land Planners
Landscape Architects
145 West 200 South
Salt Lake City, Utah 84101
Tel (801) 364-9696
Fax (801) 364-9719
www.grassligroup.com

STATE OF UTAH
LEONARD M. GRASSLI
100806-5301
LICENSED LANDSCAPE ARCHITECT

Sandy City Union Park

615 East 7800 South
Sandy, Utah

Drawing Date: January 11, 2007
Scale: 1"=30'
Drawn: BJR **Checked:** JAB
Project #: 06-167
Revisions:

THIS DOCUMENT IS THE PROPERTY OF MGB+A. THE DRAWING OR PART AND SHALL NOT BE REPRODUCED IN WHOLE OR PART WITHOUT EXPRESS WRITTEN AUTHORIZATION OF MGB+A, THE GRASSLI GROUP.

Sheet Name:
Site Plan

Sheet Number:
L-1

File Name: P:\Projects\Sandy City\Union Park\Drawings\Base\1-11-06.dwg