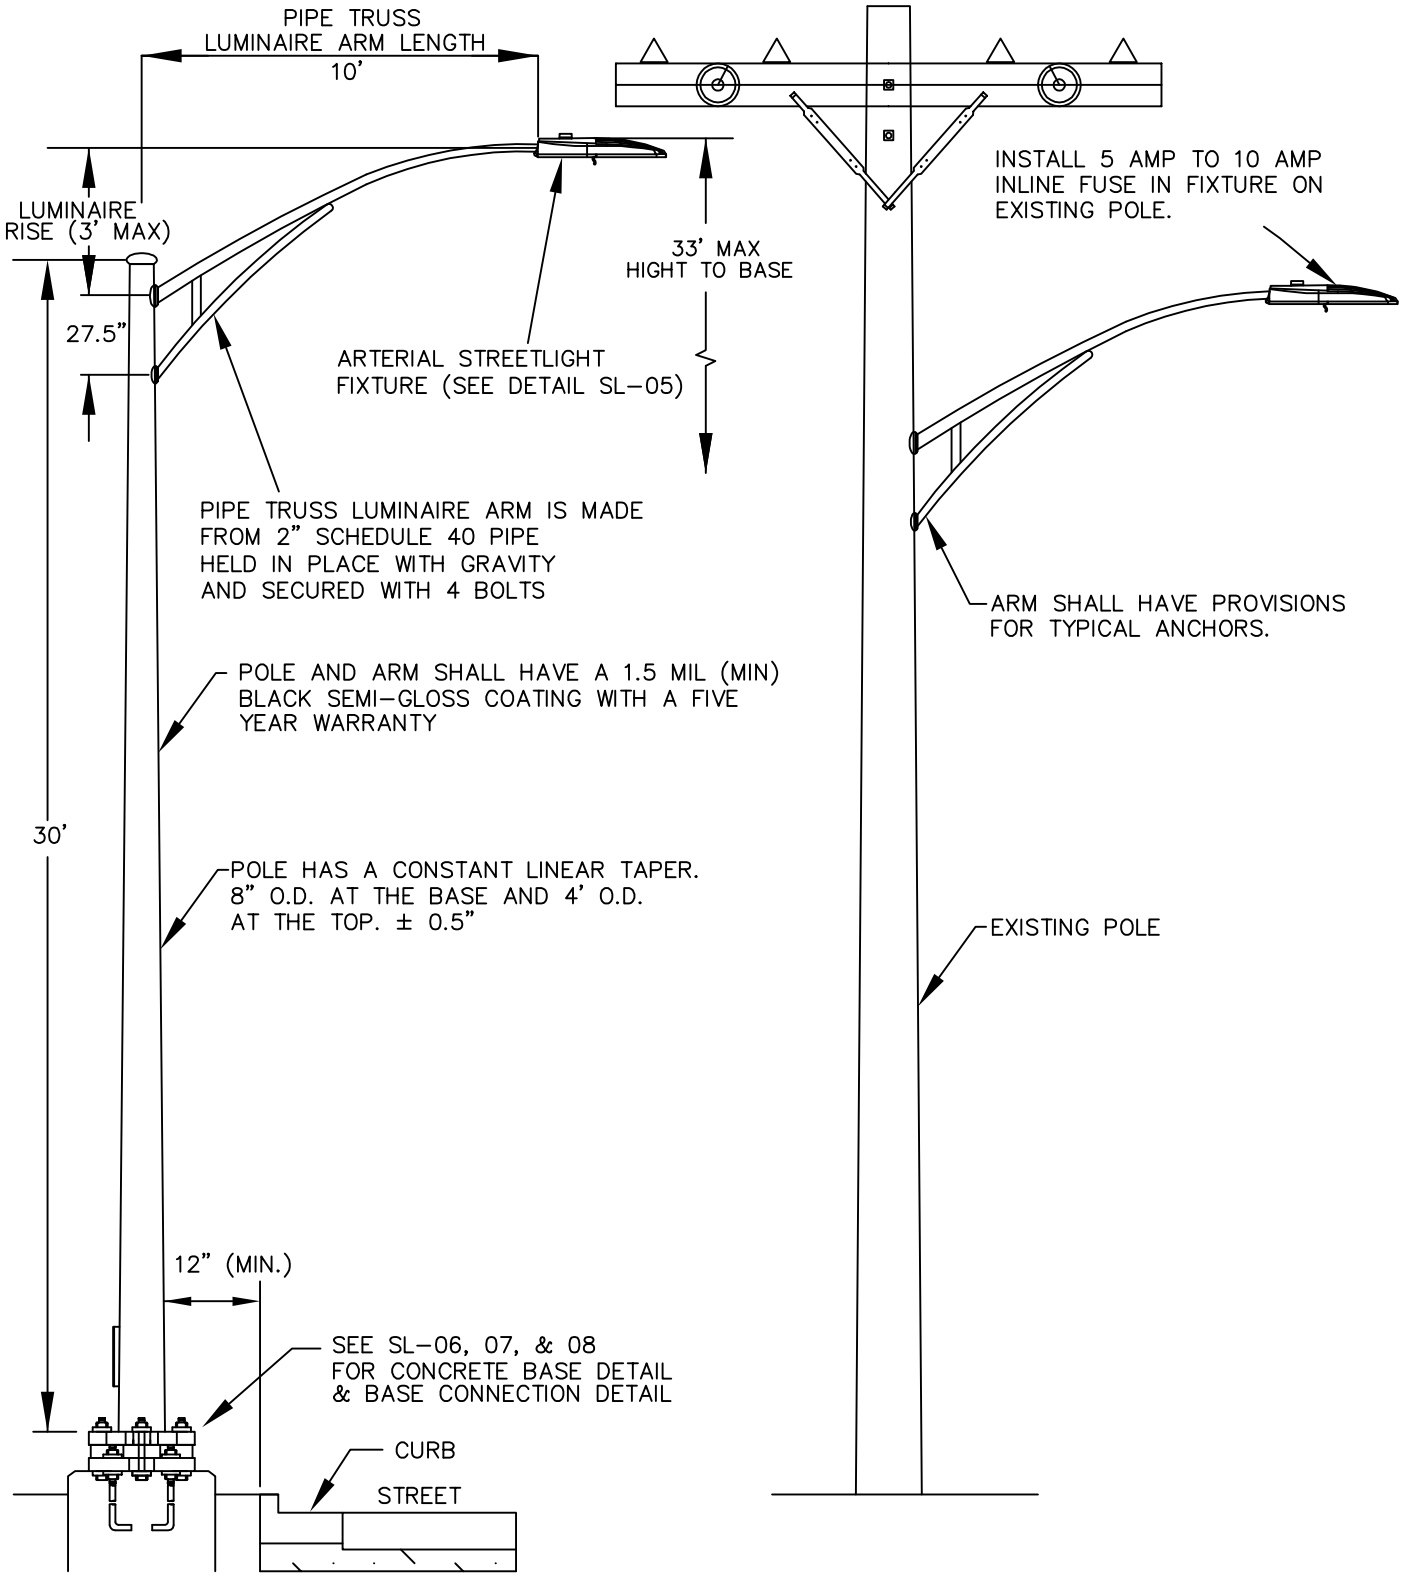

NOT TO SCALE

NO.	AUTHORIZED BY	REVISIONS	DATE
1	CC	CREATED	6/2017

Sandy
HEART OF THE WASATCH

STANDARD DETAIL
PUBLIC UTILITIES

SL-04

ARTERIAL STREET LIGHT