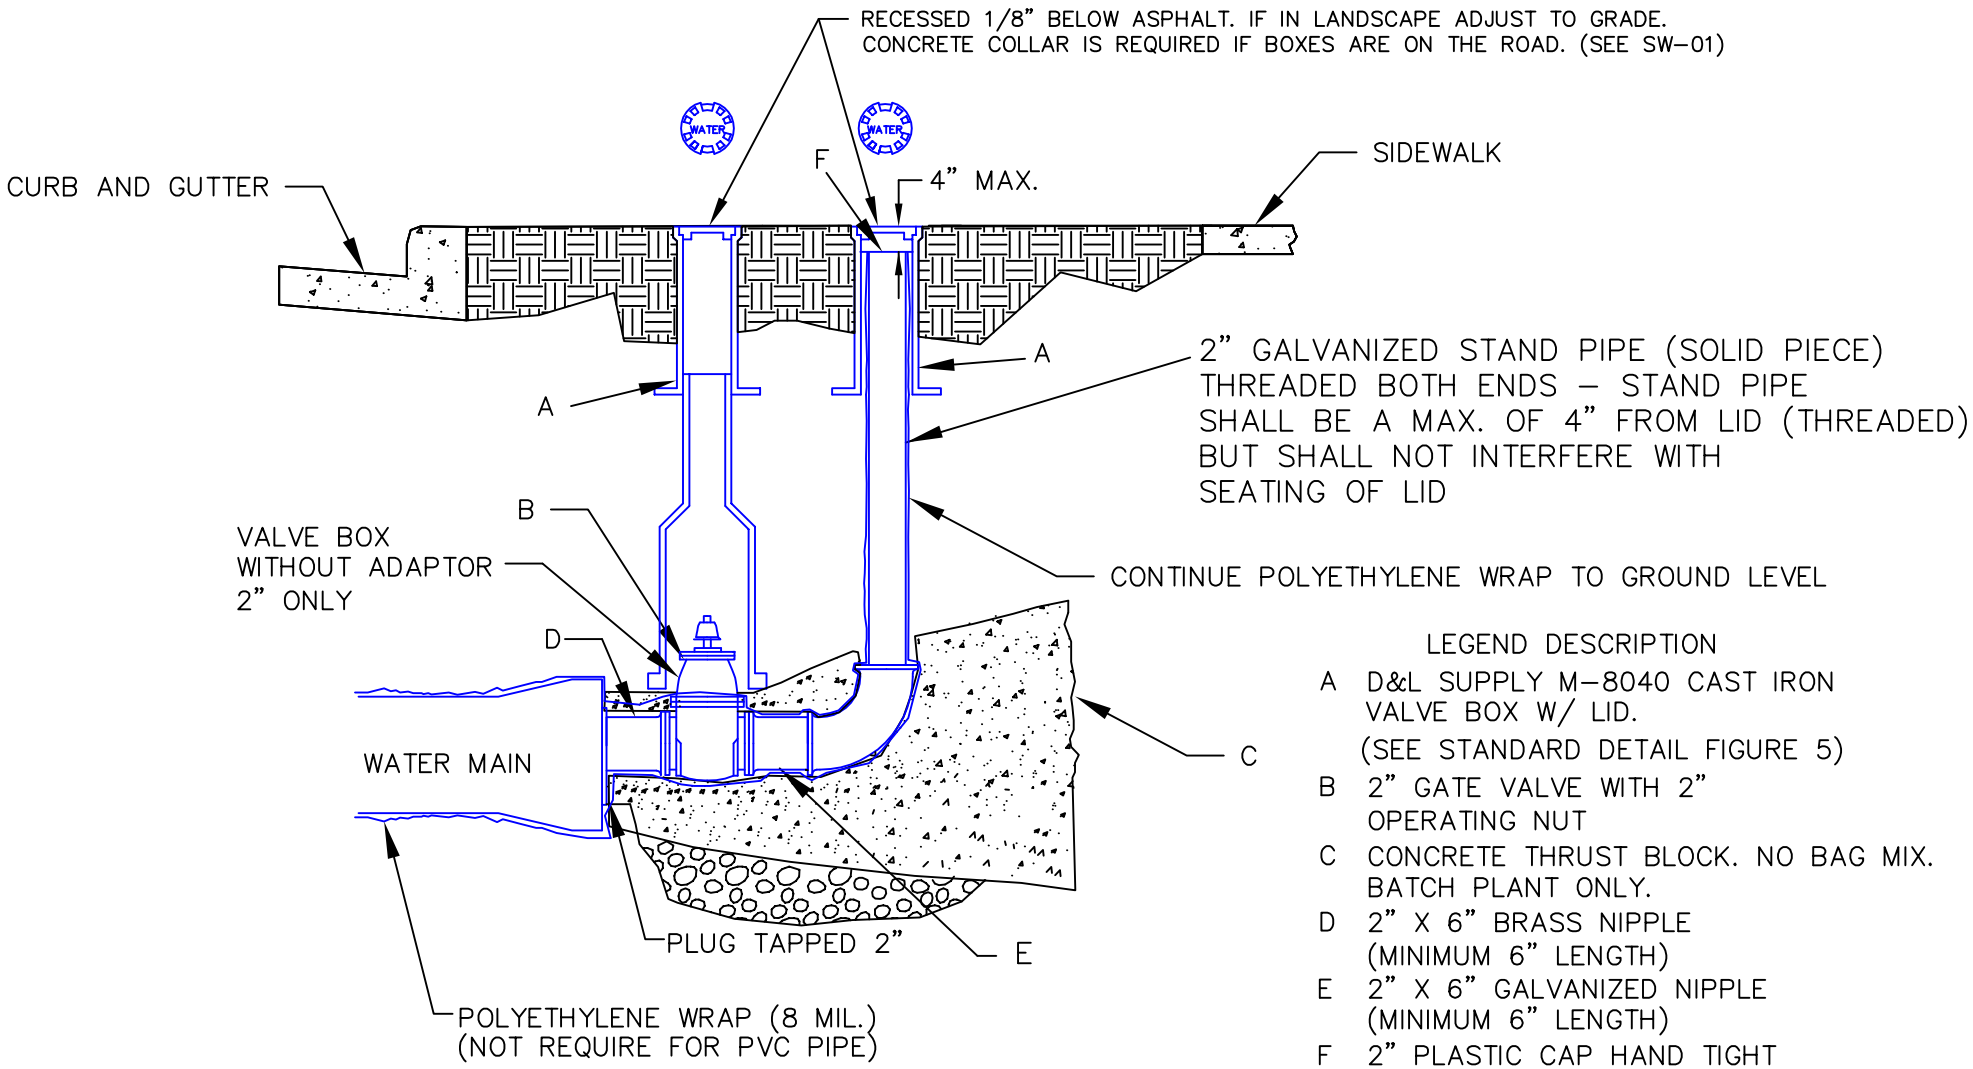

LEGEND DESCRIPTION

A D&L SUPPLY M-8040 CAST IRON VALVE BOX W/ LID. (SEE STANDARD DETAIL FIGURE 5)

B 2" GATE VALVE WITH 2" OPERATING NUT

C CONCRETE THRUST BLOCK. NO BAG MIX. BATCH PLANT ONLY.

D 2" X 6" BRASS NIPPLE (MINIMUM 6" LENGTH)

E 2" X 6" GALVANIZED NIPPLE (MINIMUM 6" LENGTH)

F 2" PLASTIC CAP HAND TIGHT ONLY TO PROTECT THREADS

NO.	AUTHORIZED BY	REVISIONS	DATE
1	RSS	UPDATE	12/1999
2	CC	UPDATE	1/2010
3	CC	UPDATE	4/2013

Sandy PUBLIC UTILITIES

STANDARD DETAIL

FIGURE 03

WASHOUT – TYPICAL

SCALE: NONE