# SANDY CITY TYPICAL STREET SECTIONS

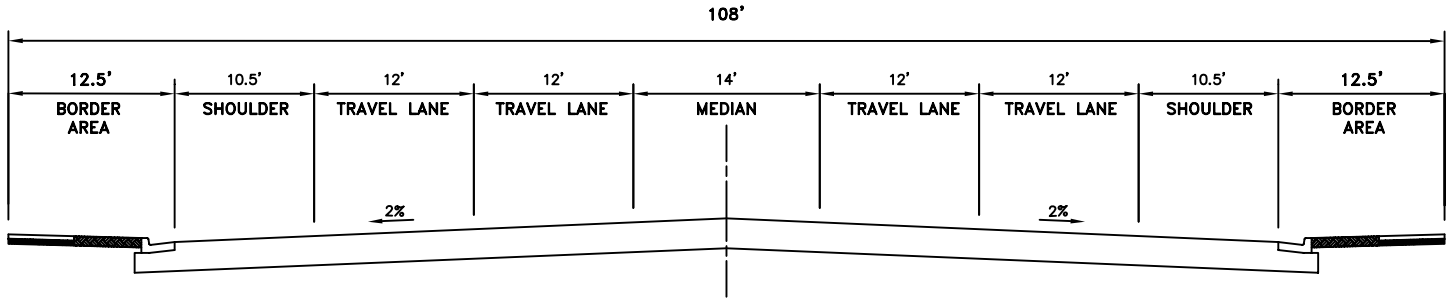


## 108-FOOT ARTERIAL

5 (OR 7) LANES* 45-50 MPH

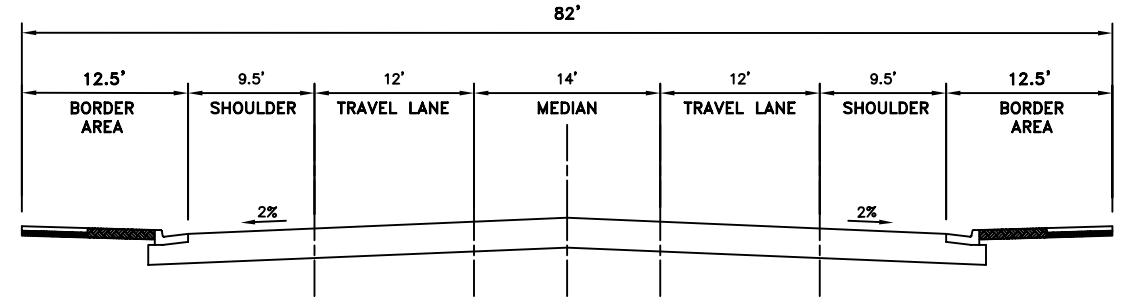


## 82-FOOT MAJOR COLLECTOR

3 (OR 5) LANES* 35-40 MPH

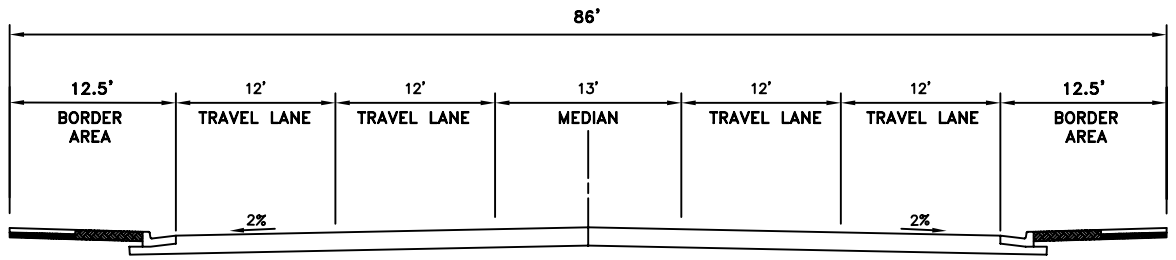


## 86-FOOT MINOR ARTERIAL

5 LANES* 40-45 MPH

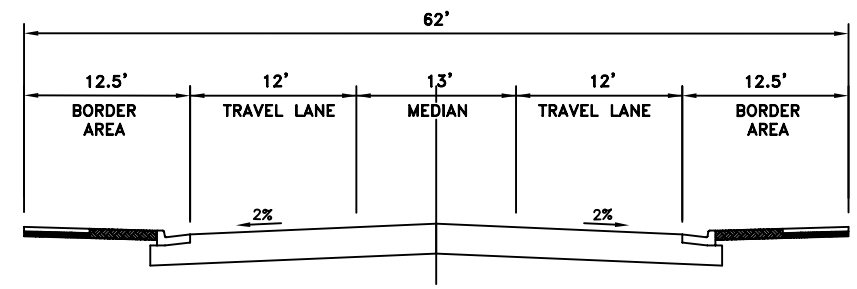


## 62-FOOT MINOR COLLECTOR

2 LANES 30 MPH

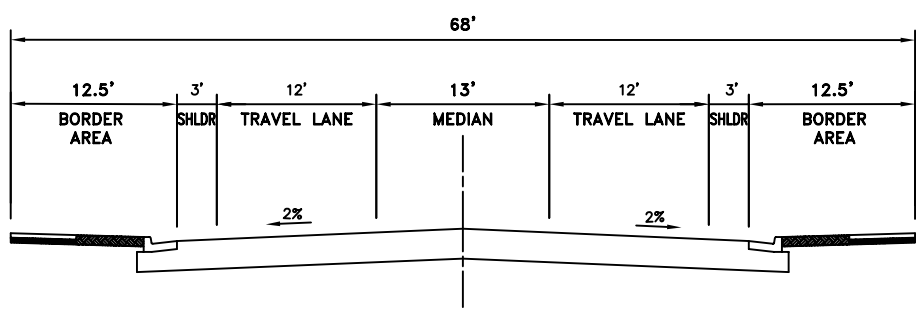


## 68-FOOT MINOR COLLECTOR

3 LANES 30-35 MPH

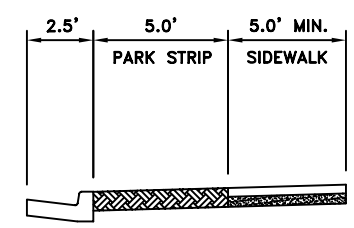


## STANDARD 12.5' BORDER AREA

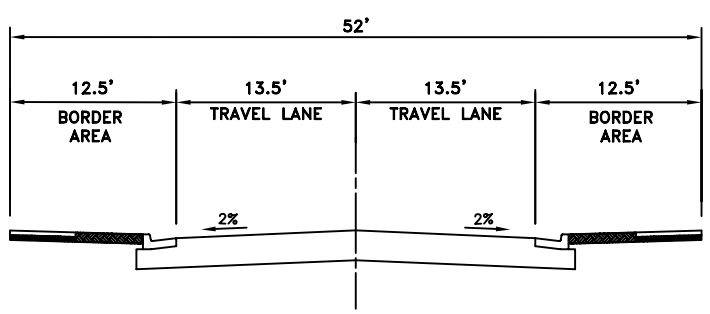


## LOCAL

2 LANES 25-30 MPH

* THE 108-FOOT ARTERIAL MAY BE STRIPED TO ACCOMMODATE SIX LANES AND THE 82-FOOT MAJOR COLLECTOR MAY BE STRIPED TO ACCOMMODATE FOUR LANES. LANE INCREASES WILL BE MADE WHEN WARRANTED BY TRAFFIC VOLUMES. PARKSTRIP WIDTHS MAY INCREASE TO 8" WITH ENGINEER APPROVAL.

| NO. | AUTHORIZED BY | REVISIONS | DATE |
|---|---|---|---|
| 1 | P. GOODRICH | 84' ARTERIAL | 2/14/97 |
| 2 | M. GLADBACH | 5' SIDEWALKS | 5/8/06 |

SANDY CITY 1893 STATE OF UTAH

STANDARD DETAIL

TS-01

TYPICAL CROSS SECTIONS